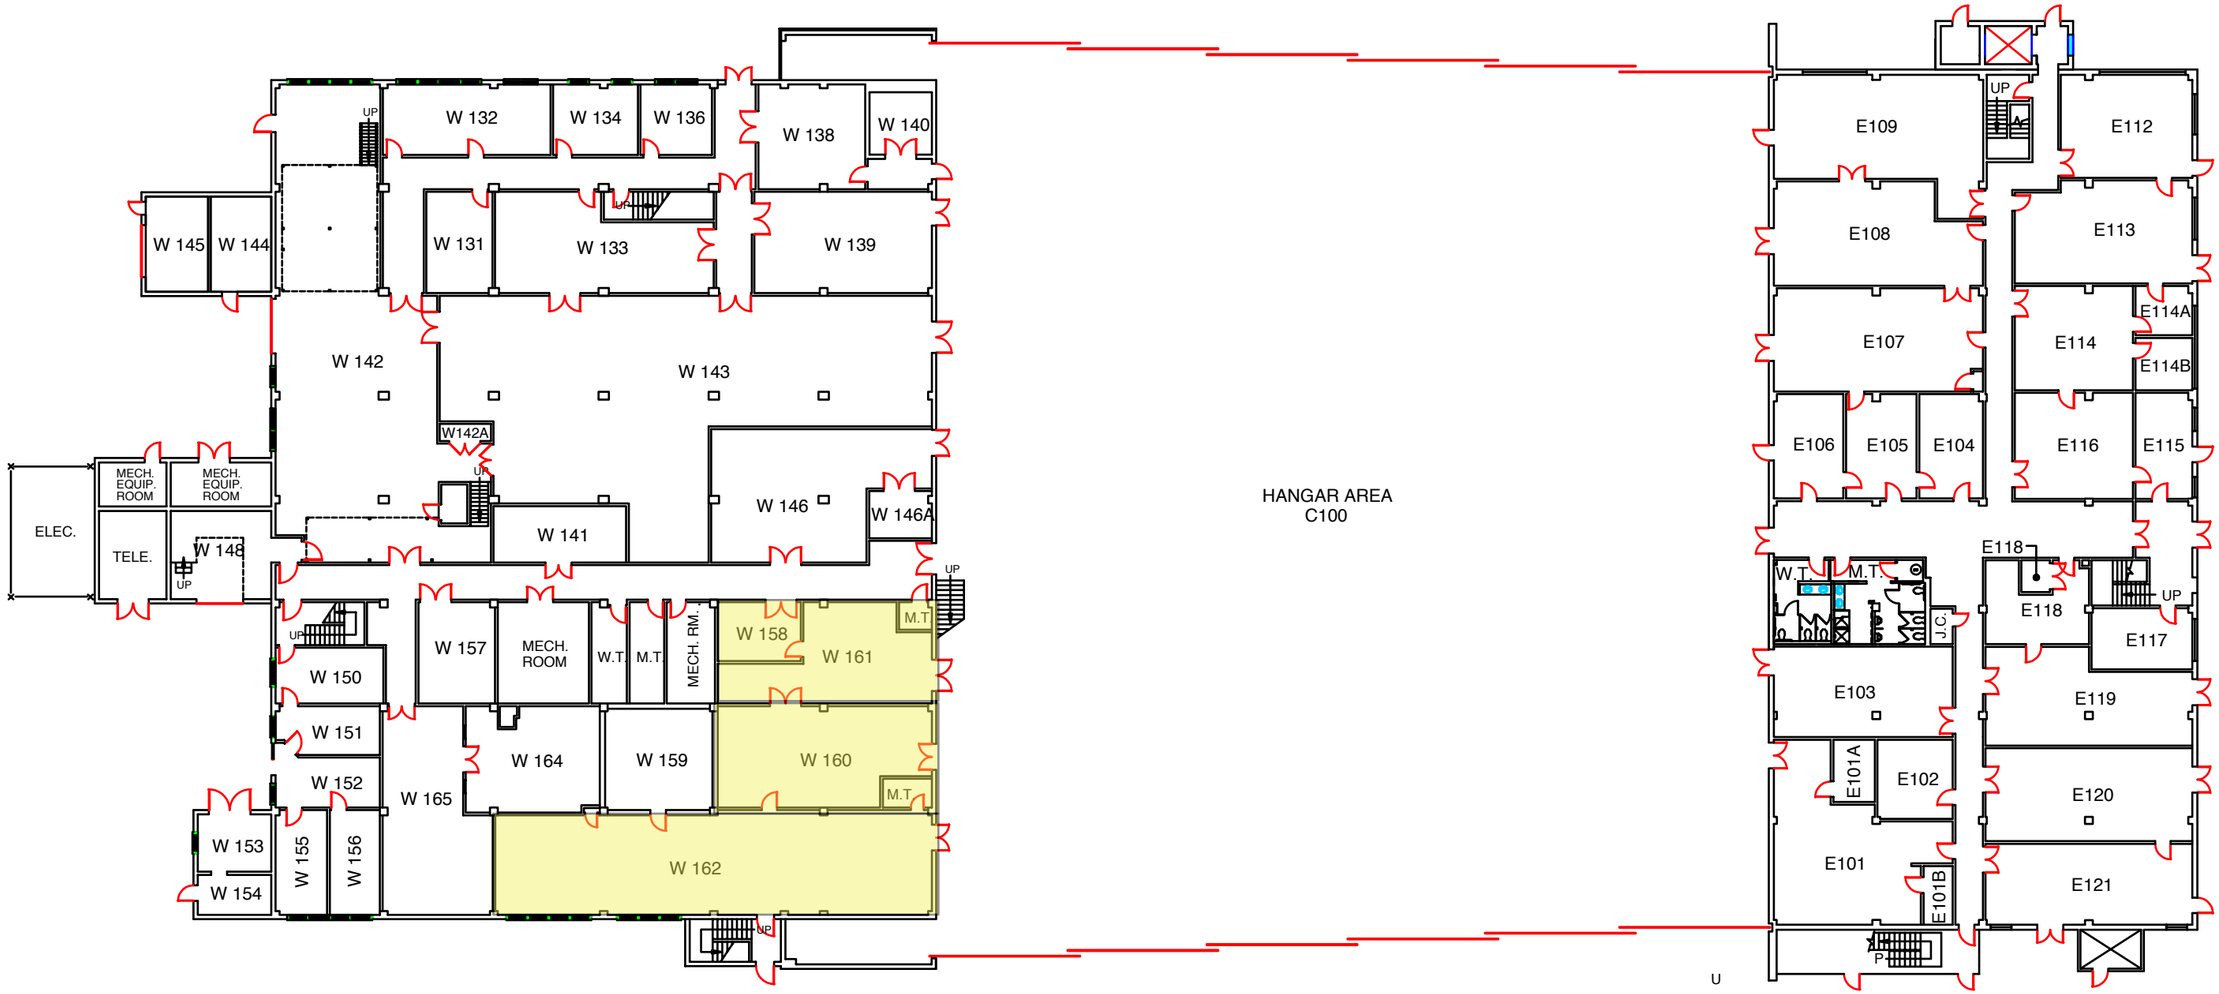

FIRST FLOOR PLAN

BUILDING NO. N-159

0 20 40 60 80

GRAPHIC SCALE IN FEET